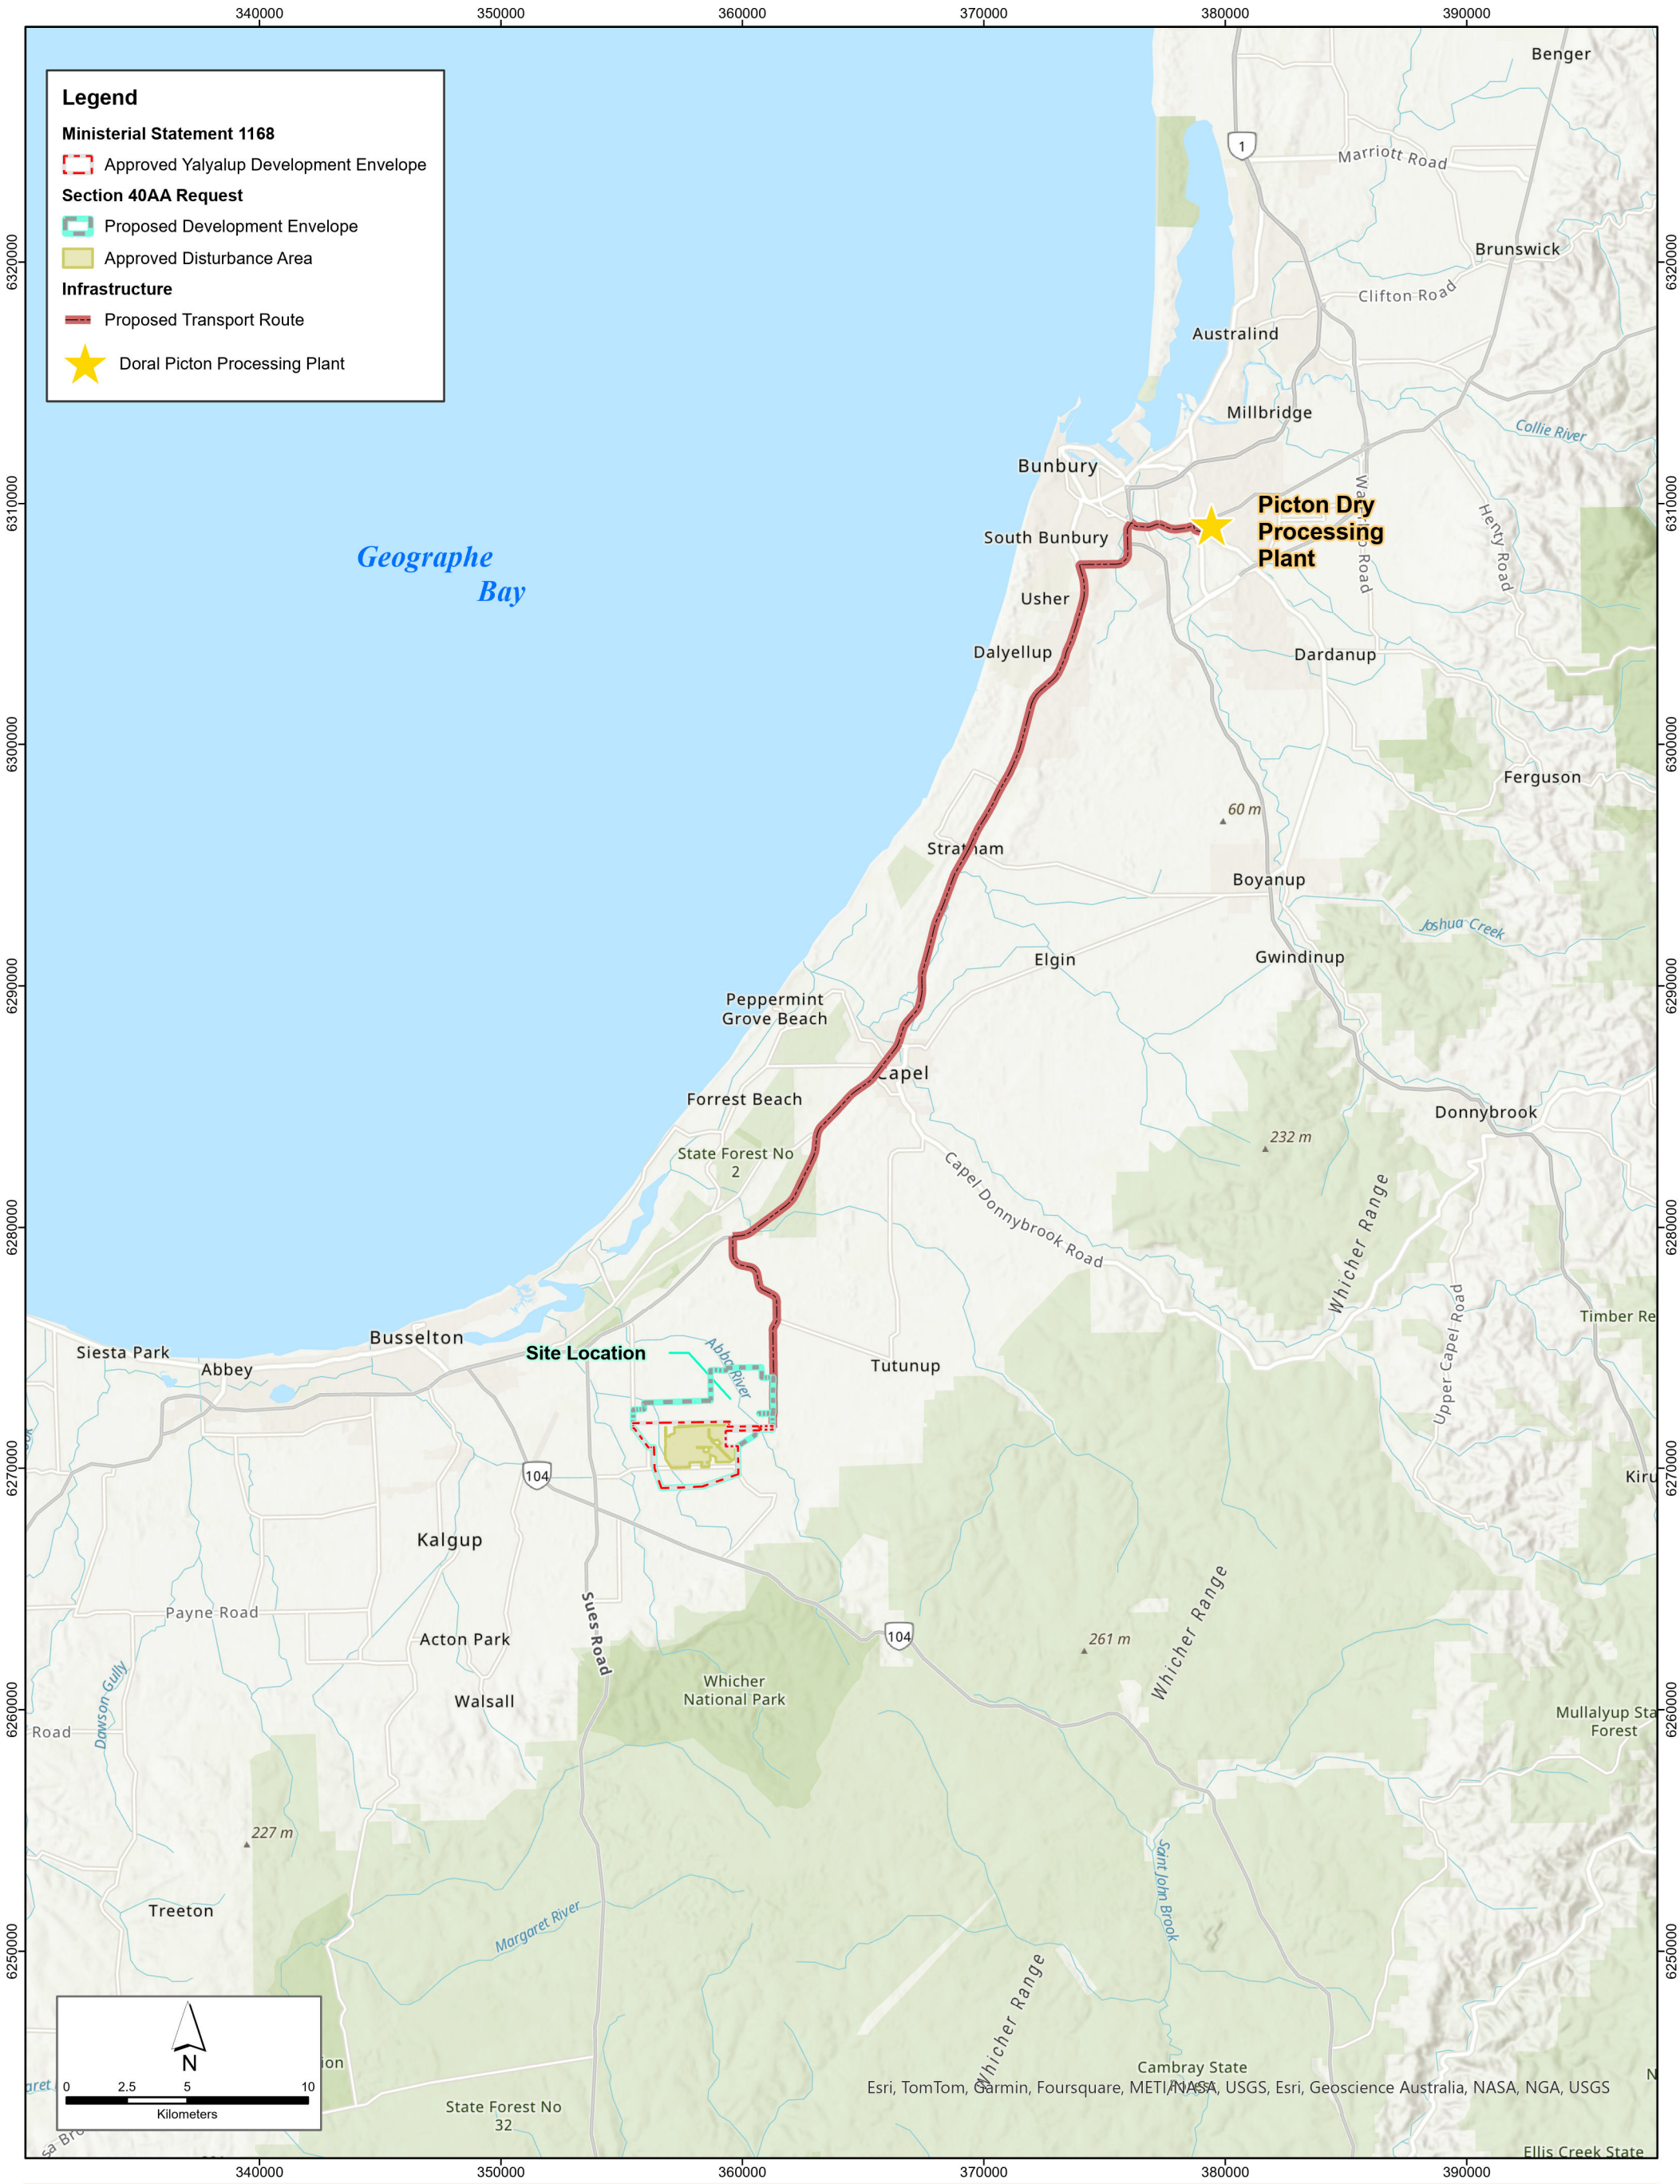

Doral

Yalyalup
Northern Extension

Section 40AA Request
Proposed Transport Route

Scale	Datum: GDA94 Projection: MGA Zone 50	Sheet Size A3
1:250,000		

Yalyalup Mineral Sands Project

Figure: 1-5

3/04/2024